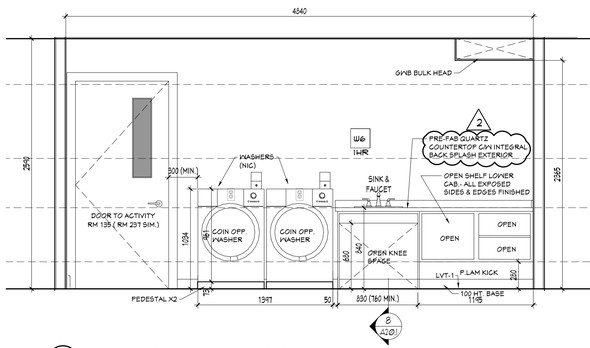

1 A20.1 1:25 LAUNDRY RM (BARRIER-FREE)-RM'S 133 & 239 -WEST WALL ELEVATION

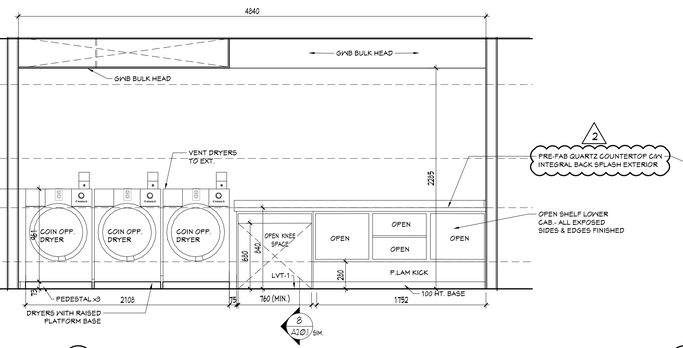

2 A20.1 1:25 LAUNDRY RM (BARRIER-FREE)-RM'S 133 & 239 -EAST WALL ELEVATION

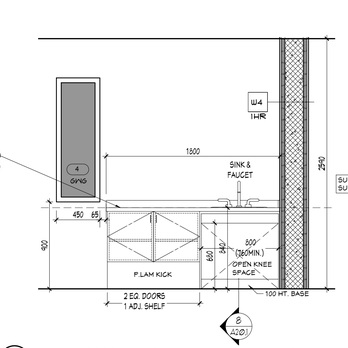

3 A20.1 1:25 MOBILITY SCOOTER /ACTIVITY RM'S 136 & 240 -NORTH WALL ELEVATION

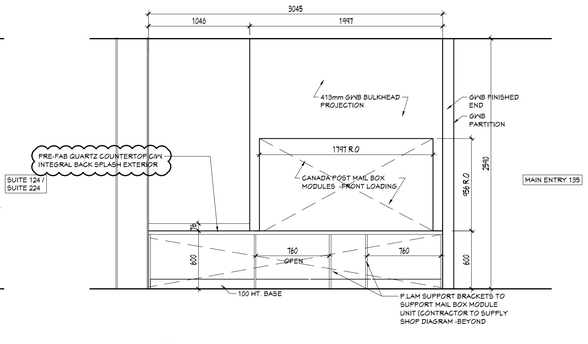

4 A20.1 1:25 MAIL COUNTER -MAIN ENTRY 135 -NORTH WALL ELEVATION

2

GENERAL NOTE TO ALL MILLWORK :

COUNTER TOPS	- PRE-FAB QUARTZ COUNTERTOP C/W INTEGRAL BACK SPLASH EXTERIOR FACES-19mm PLAM ON PARTICLE CORE
INTERIOR FACES	-19mm MELAMINE PARTICLE CORE
SHELVES	-19mm MELAMINE PARTICLE CORE
EDGING	-MATCHING 3mm PVC EDGING
WINDOW SILLS	- PAINT GRADE WOOD
KICK	-19mm PLAM ON PARTICLE CORE

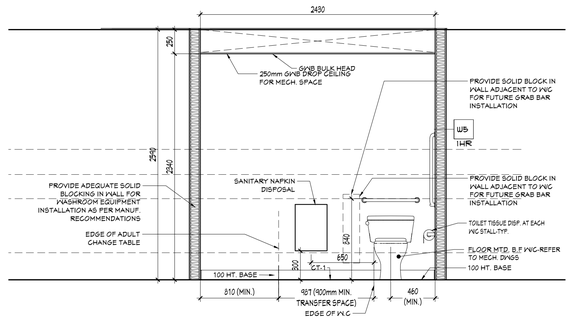

5 A20.1 1:25 UNIVERSAL WASHROOM 149 -WEST WALL ELEVATION

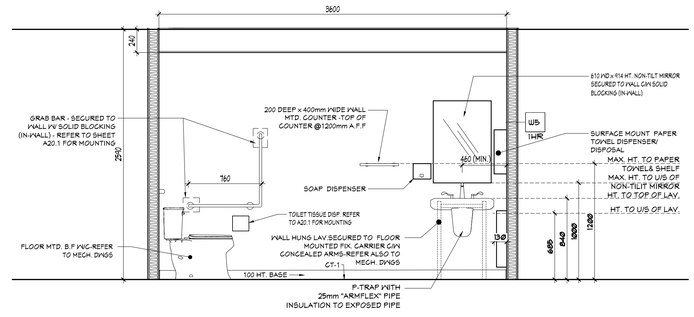

6 A20.1 1:25 BARRIER-FREE WASHROOM 149 -NORTH WALL ELEVATION

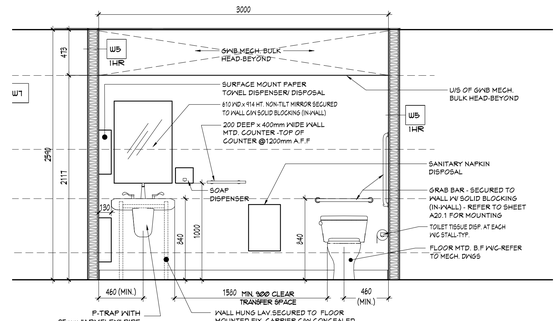

7 A20.1 1:25 BARRIER-FREE WASHROOM 236 -NORTH WALL ELEVATION

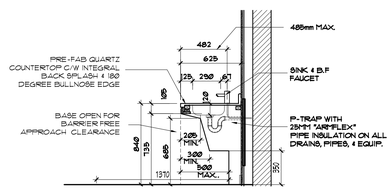

8 A20.1 1:25 SECTION THRU TYPICAL BARRIER-FREE COUNTER

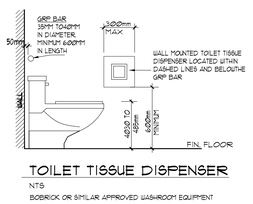

TOILET TISSUE DISPENSER

NTS

BOBRICK OR SIMILAR APPROVED WASHROOM EQUIPMENT

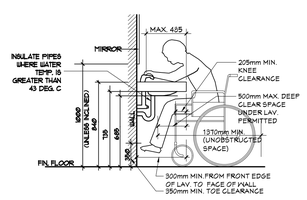

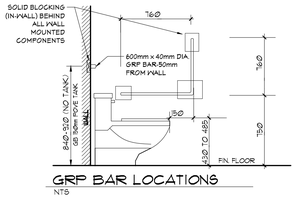

GRP BAR LOCATIONS

NTS

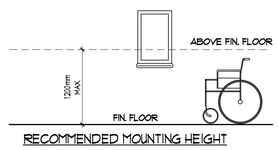

RECOMMENDED MOUNTING HEIGHT

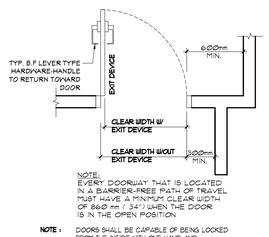

NOTE:
EVERY DOORWAY THAT IS LOCATED IN A BARRIER-FREE PATH OF TRAVEL MUST HAVE A MINIMUM CLEAR WIDTH OF 860 mm (34") WHEN THE DOOR IS IN THE OPEN POSITION

NOTE : DOORS SHALL BE CAPABLE OF BEING LOCKED FROM THE INSIDE WITH ONE HAND AND PROVIDED WITH A MEANS OF EMERGENCY RELEASE FROM THE OUTSIDE

GENERAL NOTE :

PROVIDE SOLID BLOCKING SUPPORT IN WALL FOR ALL WALL HUNG/ OR SUPPORTED WASHROOM ACCESSORIES -(REFER TO MANUF. SPECIFICATIONS WALL PREPARATION REQUIREMENTS PRIOR TO INSTALLATION OF GWB

GENERAL NOTES :

PROVIDE SOLID BLOCKING SUPPORT IN WALL FOR ALL WALL HUNG/ OR SUPPORTED ACCESSORIES/ COMPONENTS TO BATHROOM , KITCHEN AND ANY OTHER AREAS THAT REQUIRE IN-WALL SUPPORT -(REFER TO MANUF. SPECIFICATIONS WALL PREPARATION REQUIREMENTS PRIOR TO INSTALLATION OF GWB

ALL CABINET SHELVES ARE ALL FULLY ADJUSTABLE UNLESS NOTED OTHERWISE

ALL BASE CABINETS TO HAVE 100mm HT. P.LAM KICK -(TYP.)

NO.	REVISIONS	DATE	BY:
3			
2	ISSUED FOR ADDENDUM No. -FINISHES CLARIFICATION	AUG. 14/18	GN
1	ISSUED FOR TENDER AND BUILDING PERMIT - TOWN OF BROCK	JULY 13/18	GN

"ALL DRAWINGS, SPECIFICATIONS AND RELATED DOCUMENTS ARE THE COPYRIGHT PROPERTY OF THE ARCHITECT AND MUST BE RETURNED UPON REQUEST. REPRODUCTION OF DRAWINGS, SPECIFICATIONS AND RELATED DOCUMENTS IN PART OR WHOLE IS FORBIDDEN WITHOUT THE ARCHITECT'S WRITTEN PERMISSION".
DRAWINGS SHALL NOT BE SCALED

CONTRACTOR MUST CHECK AND VERIFY ALL DIMENSIONS ON THE JOB.

NATALE ARCHITECT INC
Suite 218
5468 Dundas St. West,
Islington, Ontario
M9B 6E3
Tel: (416) 233-1261
Fax: (416) 233-1220

ONTARIO ASSOCIATION OF ARCHITECTS
GINO NATALE
LICENCE
4184
AUG. 14/18

PROJECT:

NEW 2 STOREY BUILDING:
SENIORS RESIDENCE
100 McKAY STREET,
CANNINGTON , ONTARIO

DRAWING:

MILLWORK ELEVATIONS, & BARRIER-FREE DETAILS

THIS DRAWING SHALL NOT BE USED FOR CONSTRUCTION PURPOSES UNLESS COUNTERSIGNED BY:

DRAWN BY:	CHECKED BY:
nm	GN
DATE: AUG. 2017	SCALE: AS NOTED
PROJECT NO.: 16-16	DRAWING NO.: A20.1

2018-08-14 8:49:30 AM