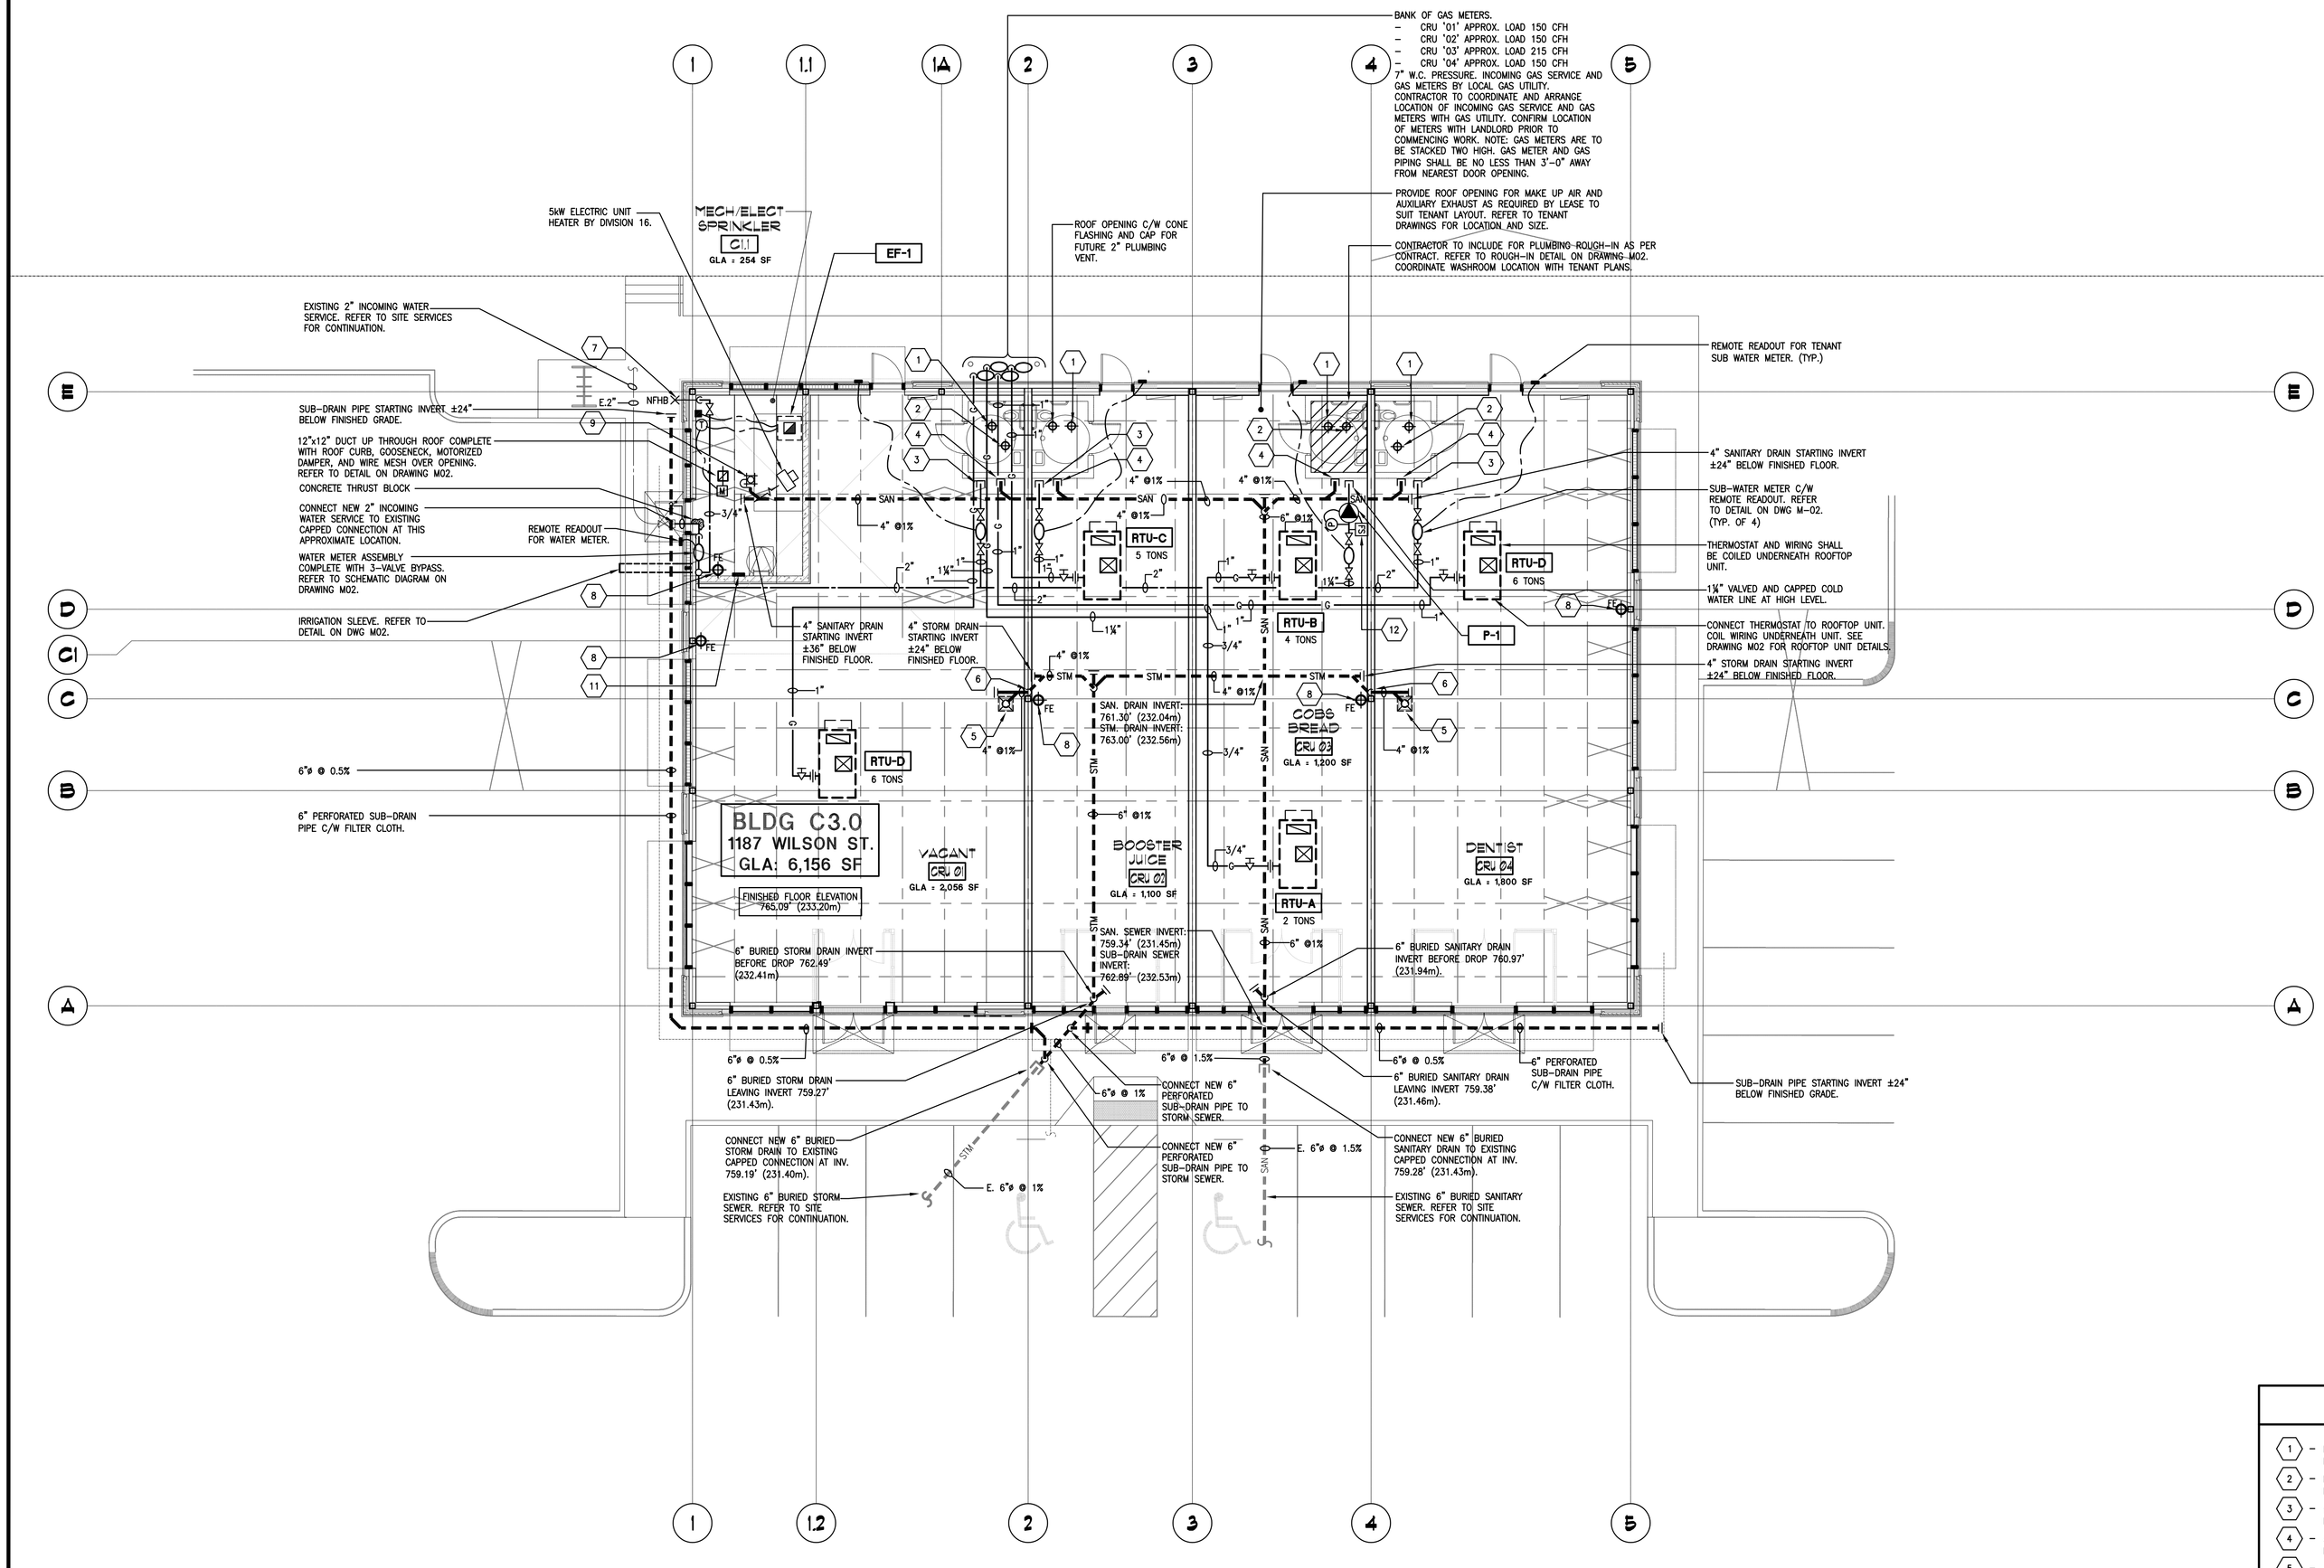

KEYNOTES

1. – ROOF OPENING COMPLETE WITH CONE FLASHING AND CAP FOR FUTURE 6" EXHAUST.
2. – ROOF OPENING COMPLETE WITH CONE FLASHING AND CAP FOR FUTURE 4" PLUMBING VENT.
3. – 1" VALVED AND CAPPED WATER LINE AT HIGH LEVEL FOR FUTURE CONNECTION BY TENANT.
4. – 4" BURIED SANITARY DRAIN BELOW SLAB. TERMINATE AT FINISHED FLOOR WITH FLOOR CLEANOUT.
5. – 4" ROOF DRAIN. REFER TO PLUMBING FIXTURE SCHEDULE.
6. – 4" RAINWATER LEADER DOWN ON BACKSIDE OF COLUMN.
7. – NON-FREEZE HOSE BIBB. REFER TO PLUMBING FIXTURE SCHEDULE.
8. – FIRE EXTINGUISHER COMPLETE WITH WALL BRACKET, CHUBB MODEL 10ABC.
9. – 4" FLOOR DRAIN. REFER TO PLUMBING FIXTURE SCHEDULE.
10. – RESERVED.
11. – 1/2" WATER LINE DOWN TO ELECTRONIC TRAP PRIMER MOUNTED AT 24" ABOVE FINISHED FLOOR. REFER TO PLUMBING FIXTURE SCHEDULE.
12. – CONTRACTOR SHALL SUPPLY AND INSTALL A SUITABLE FLOW SWITCH WHICH WILL SHUT OFF PUMP P-1 WHEN IT DETECTS NO FLOW TO THE PUMP AS PER CODE REQUIREMENT. CONTRACTOR TO WIRE FLOW SWITCH TO THE PUMP AND ENSURE PROPER OPERATION.

NO.	REVISIONS MARK VOID ALL COPIES PREVIOUS FINAL DATE	DATE	BY
4	ISSUED FOR TENDER	FEB. 13, 2019	JCW
3	ISSUED FOR PERMIT	JAN. 30, 2019	JCW
2	ISSUED FOR COORDINATION #2	JAN. 24, 2019	JCW
1	ISSUED FOR COORDINATION	JAN. 16, 2019	JCW

Contractor must check and verify all dimensions on the job and report any discrepancies to the Architect before proceeding with the work.

Do not scale the drawing.

This drawing contains copyright material belonging to the Architect.

This drawing was developed for a specific purpose; use for any other purpose is not permitted.

This drawing shall not be reproduced in whole or in part without the written approval of the Architect.

This drawing must be read in the context of all the other drawings which constitute the document.

FLOOR PLAN - MECHANICAL

SCALE: 1/8"=1'-0"

BUILDING C3

1187 WILSON STREET WEST
ANCASTER, ONTARIO
FOR: MONTRIN PORTIA GP INC.

SNC·LAVALIN

SNC-LAVALIN INC.
Infrastructure Engineering
235 Lesmill Road
Toronto, Ontario
Canada M3B 2V1
Tel: 416-445-8255
Fax: 416-445-7855
lkm@snclavalin.com

SNC# 2019-662538

DRAWN BY	CJL
CHECKED BY	JJC,W,T,C.
DATE	JANUARY 02, 2019
ISSUED	JANUARY 02, 2019

PROJECT NO. 15029.51
DWG. NO. M01